DIST.	COUNTY	ROUTE	POST MILES TOTAL PROJECT	SHEET NO.	TOTAL SHEETS
X	KERN	–	N/A	2	X

REGISTERED TRAFFIC ENGINEER DATE

PLANS APPROVAL DATE

REGISTERED PROFESSIONAL ENGINEERS SALVADOR GOMEZ RAMOS No. 2436 Exp. 6-30-22 TRAFFIC STATE OF CALIFORNIA

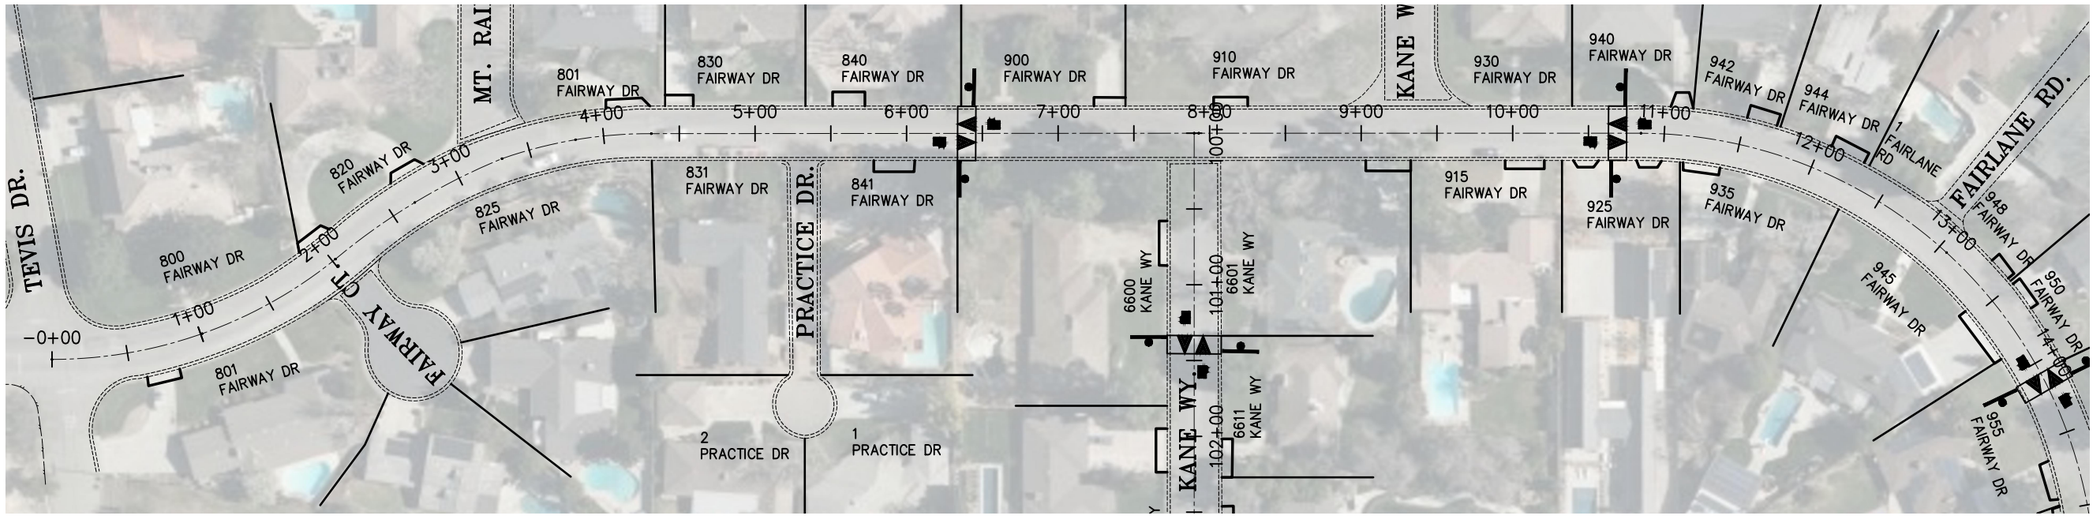

NORTH

SCALE: 1"=100'

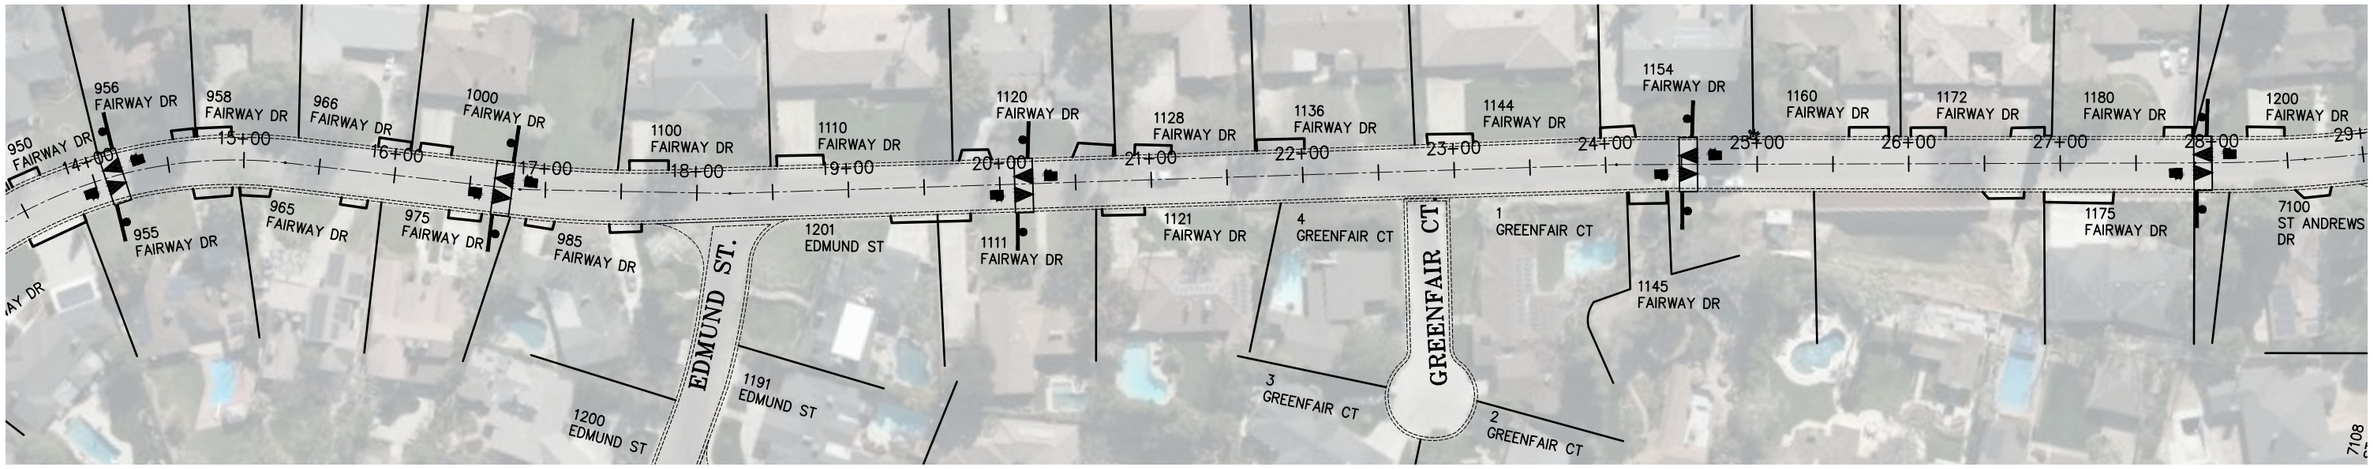

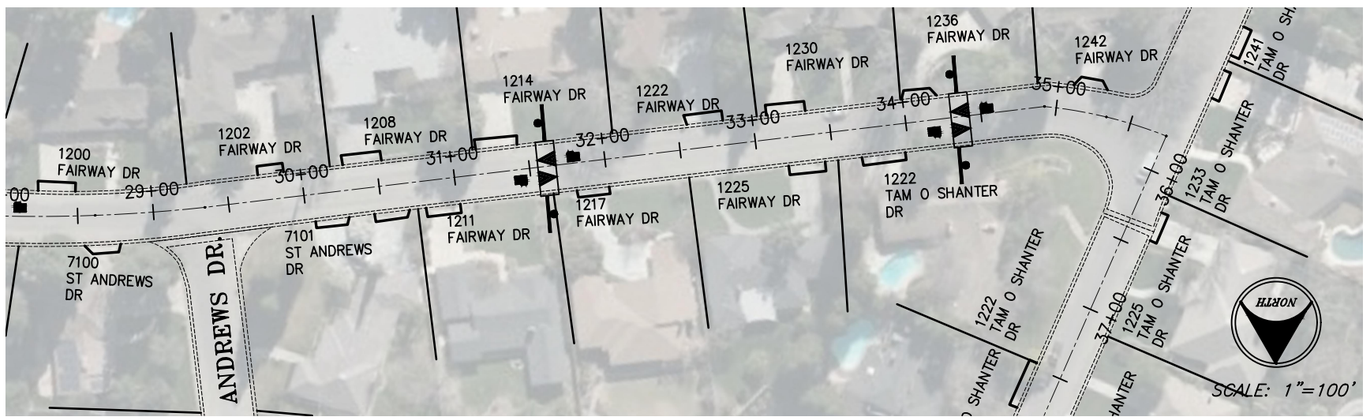

SCALE: 1"=100'

SPEED HUMP MARKING

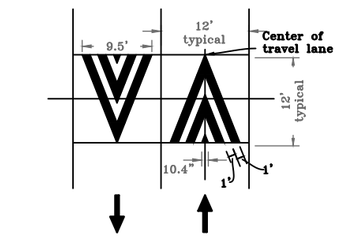

SPEED HUMP

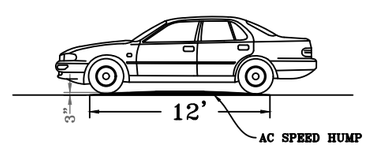

SPEED HUMP ADDRESS PLAN S-1

DRAFTED BY	DATE DRAFTED
DT	04/30/2021

CALCULATED-DESIGNED BY	CHECKED BY
DT	SG

KERN COUNTY PUBLIC WORKS DEPARTMENT

KERN COUNTY PUBLIC WORKS DEPARTMENT
FAIRWAY DRIVE – SPEED HUMPS

ORIGINAL SCALE IN INCHES FOR REDUCED PLANS 0 1 2 3